M&J
MARQUES & JORDY

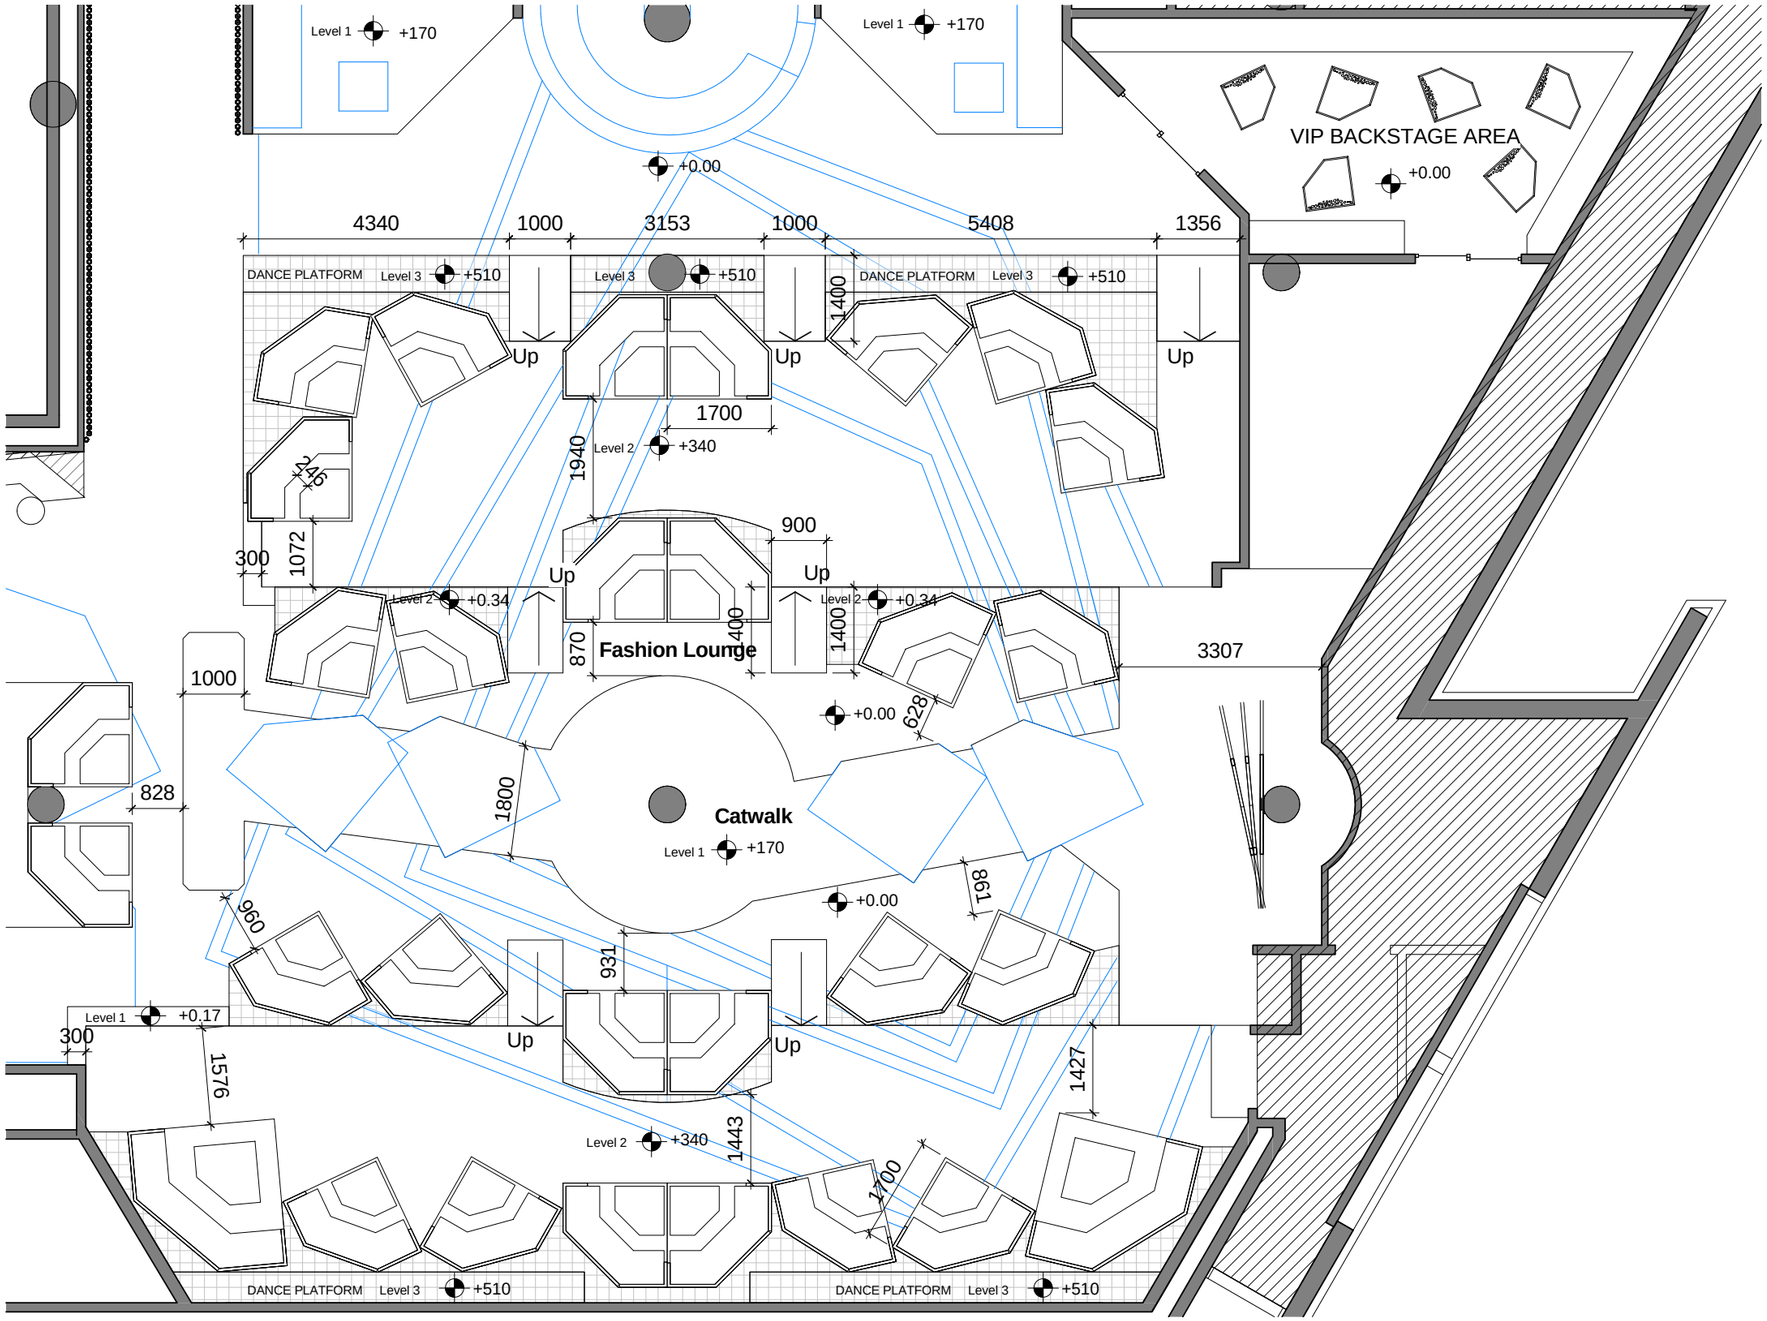

1 Furniture Layout Plan (Part 2)

Scale 1 : 100 @ A3